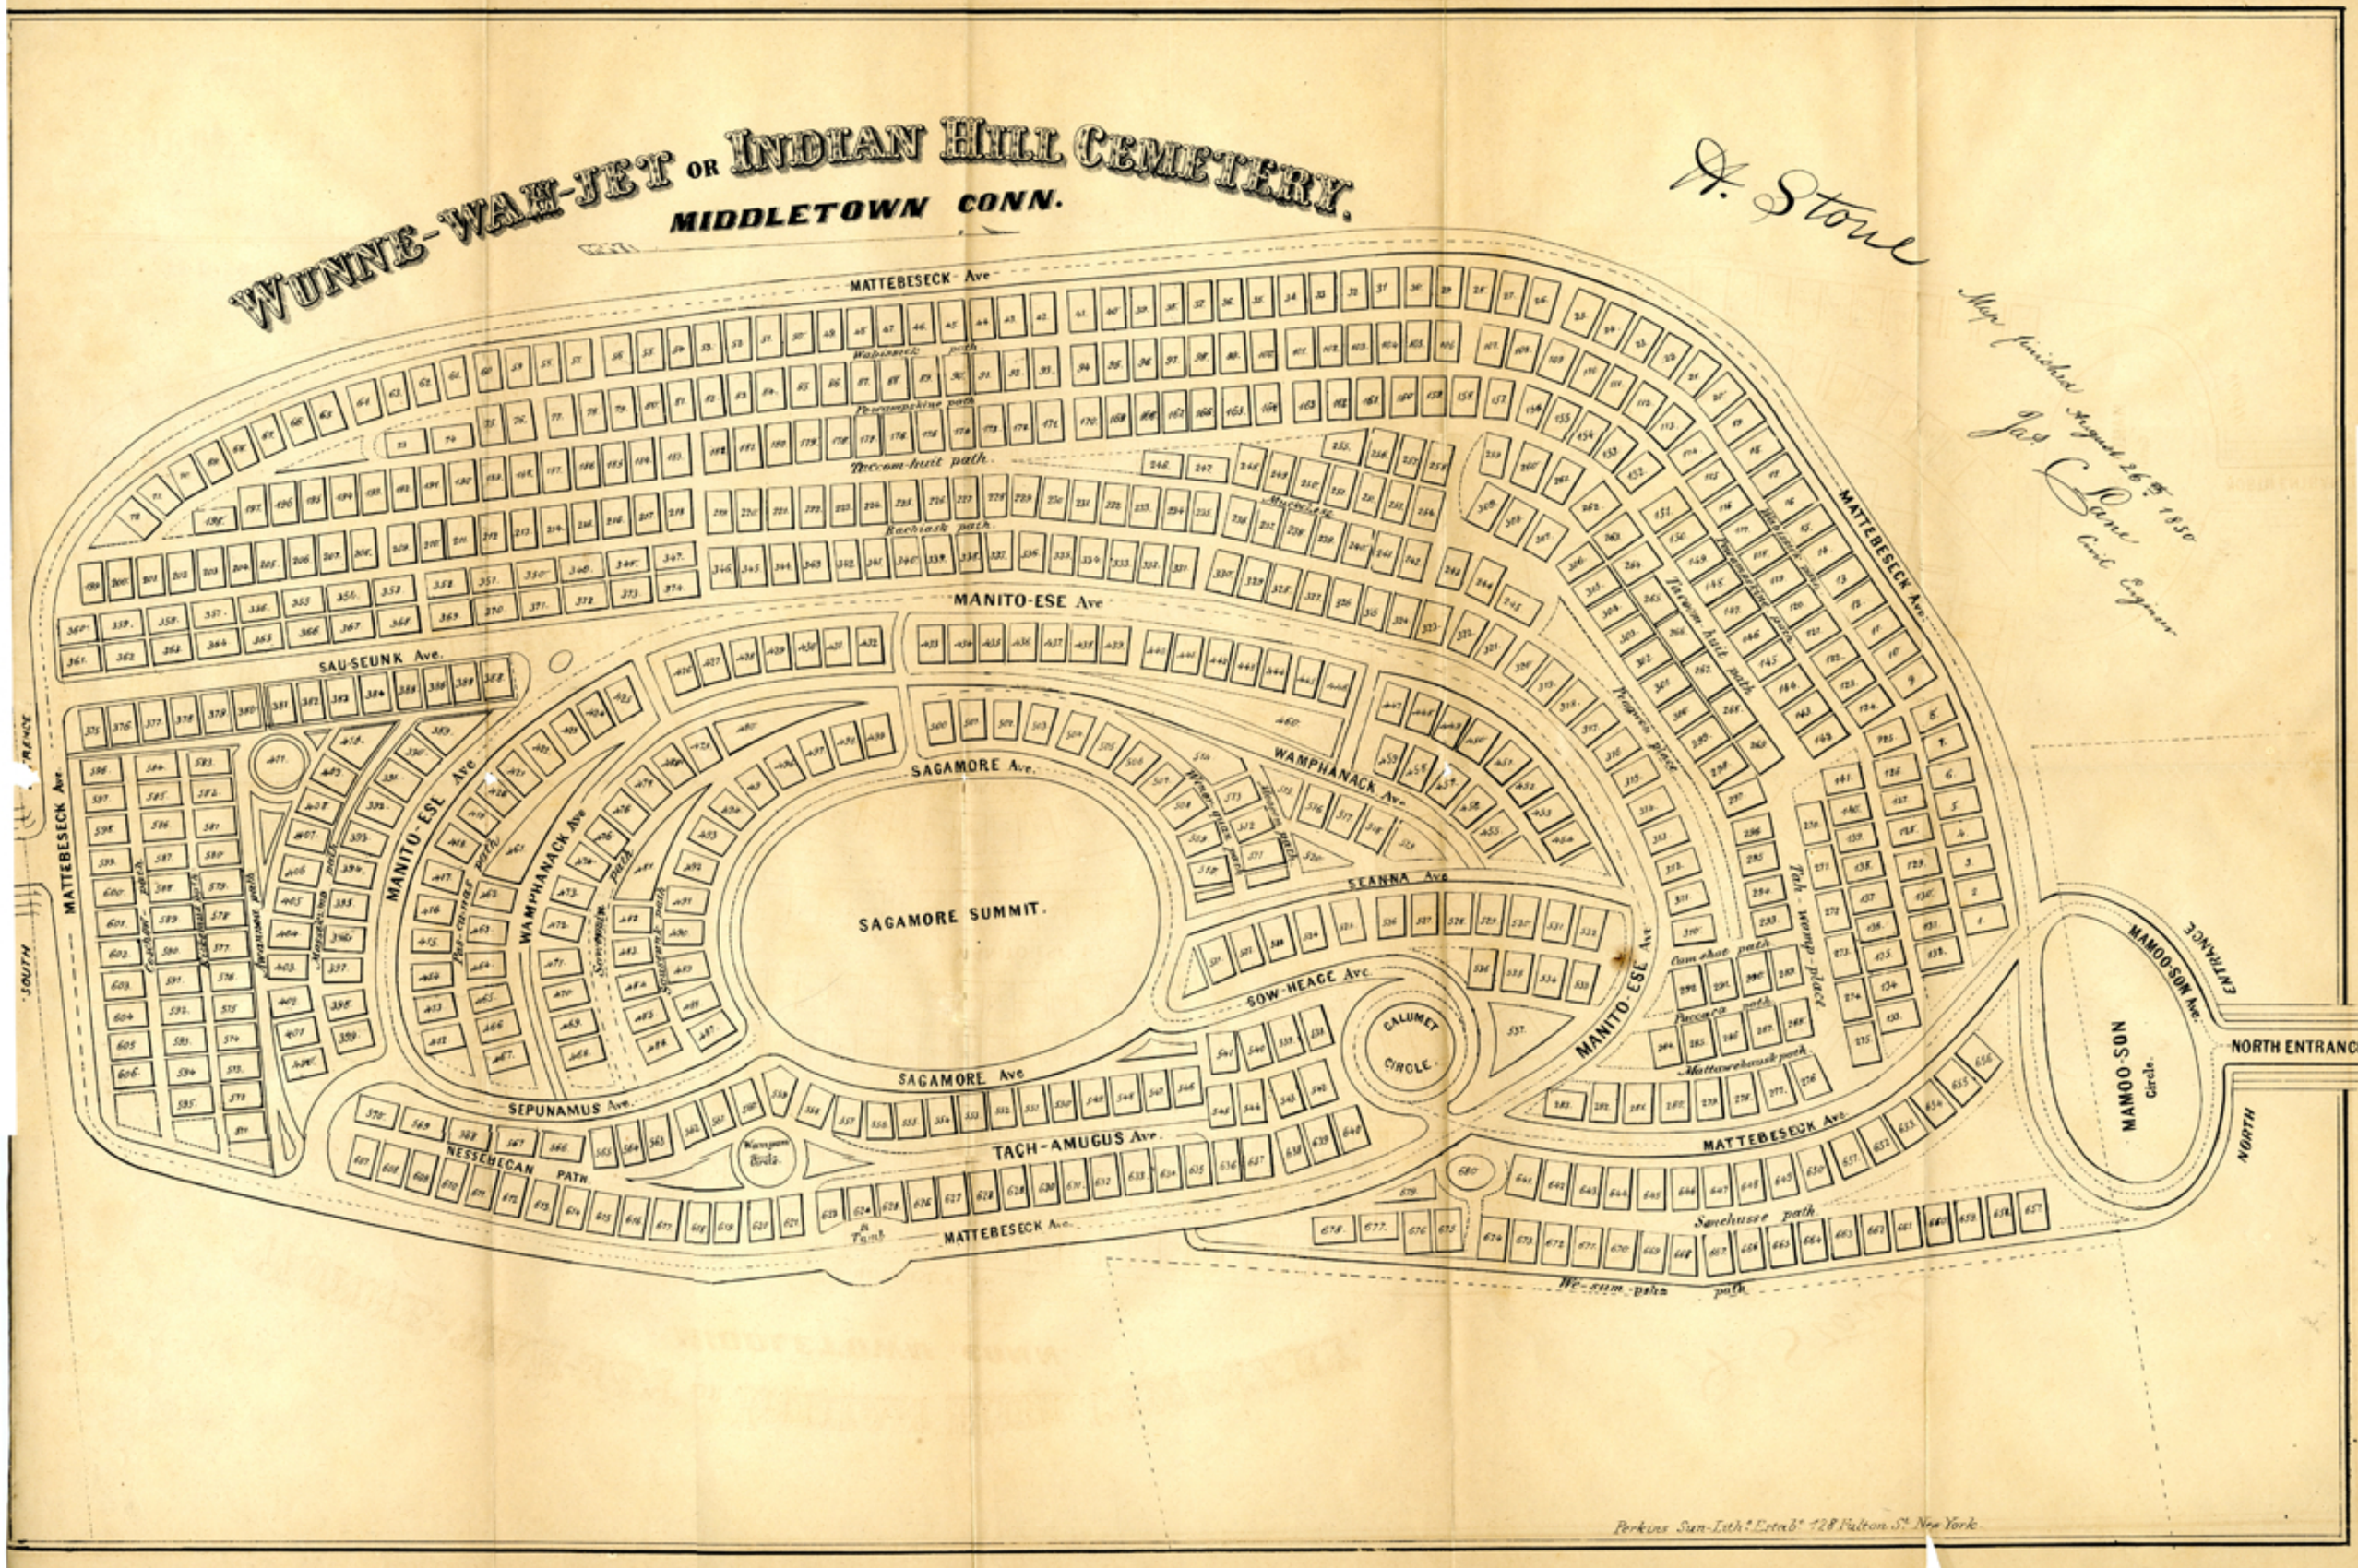
WUNNE-WAH-JET OR INDIAN HILL CEMETERY.
MIDDLETOWN CONN.
A. Stone
Map finished August 26th 1850
Jas. C. Pane
Civil Engineer
MATTEBESECK Ave
MANITO-ESE Ave
SAU-SEUNK Ave.
SAGAMORE Ave.
WAMPHANACK Ave.
SEANNA Ave
SOW-HEAGE Ave.
SAGAMORE SUMMIT.
CALUMET CIRCLE.
SEPUNAMUS Ave.
TACH-AMUGUS Ave.
NESSEHEGAN PATH
MAMOO-SON Ave.
MAMOO-SON Circle.
NORTH ENTRANCE
SOUTH ENTRANCE
Perkins Sun-Lith. Estab. 128 Fulton St. New York.